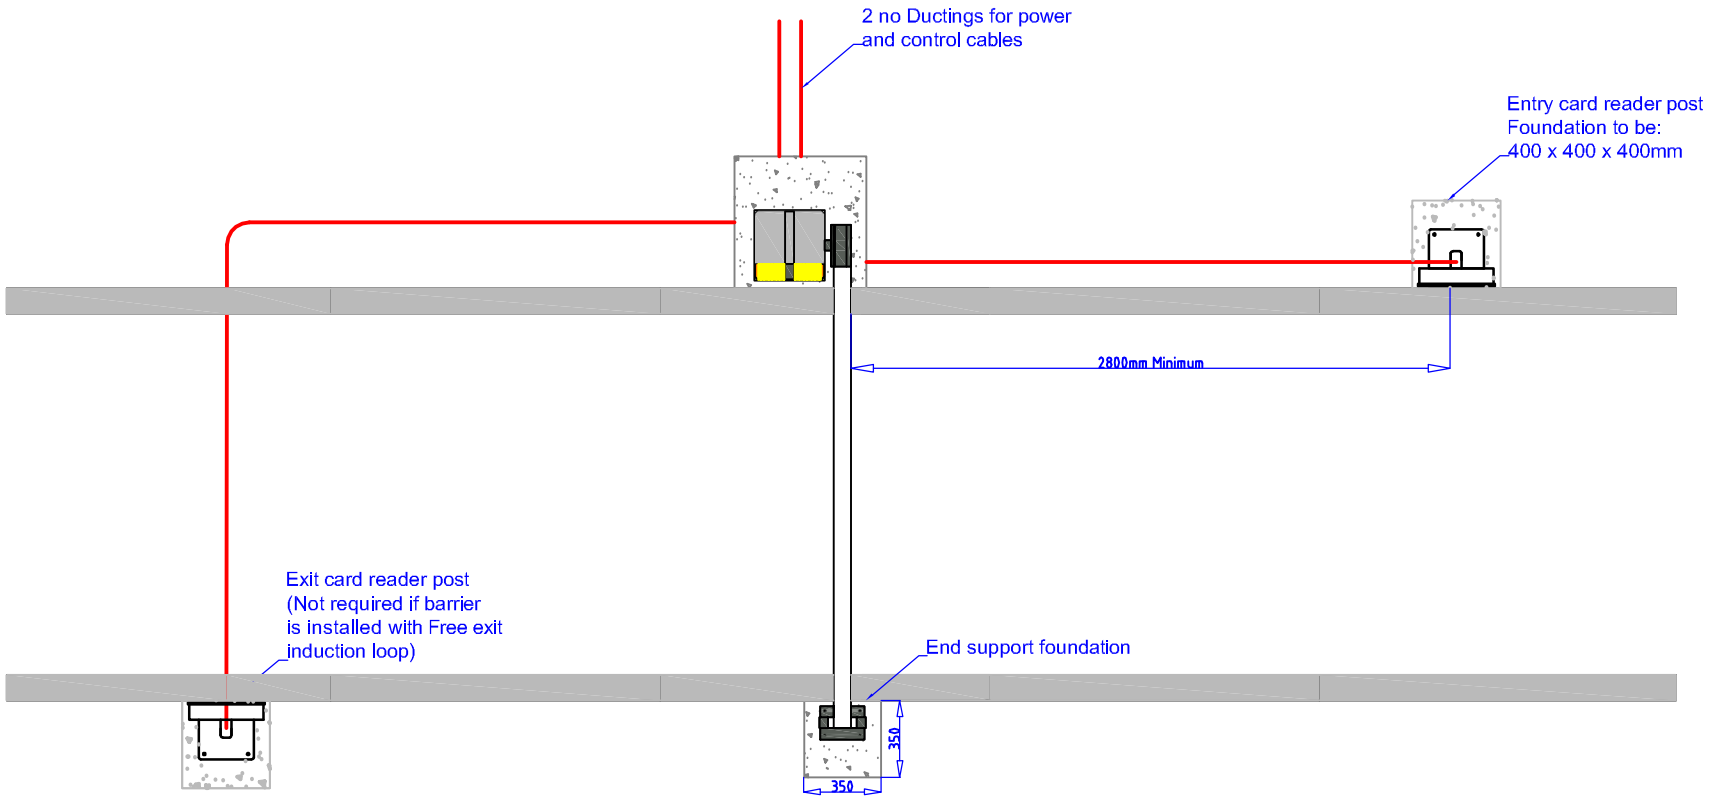

All Ductings as shown in red to be installed with minimum 200mm radius bends, accessable at both ends and be supplied complete with drawcords

All foundations to be level relative to one another

This layout plan should be used in conjunction with the Rapid foundation drawing for details of duct entry point to the barriers and induction loop duct location etc.

Elevation View

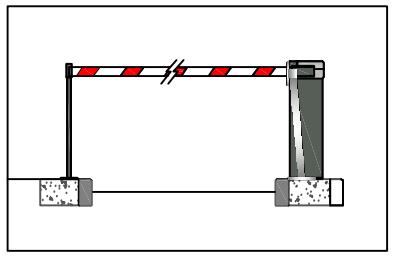

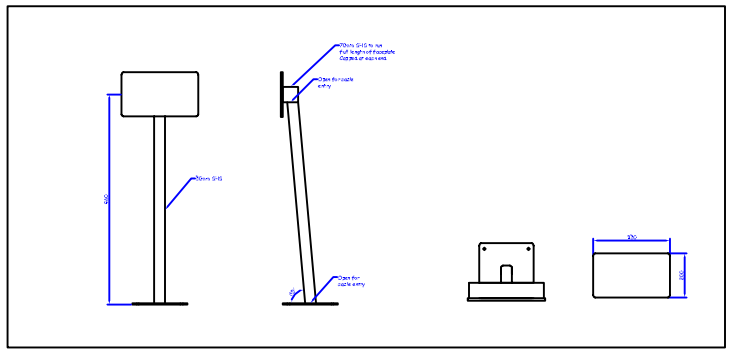

automate systems

Automatic Barriers, Gates & Turnstiles

Phone 08450 77 77 78 Fax: 0870 75 54 600

Rapid barrier layout - Plan view
Card reader entry and exit